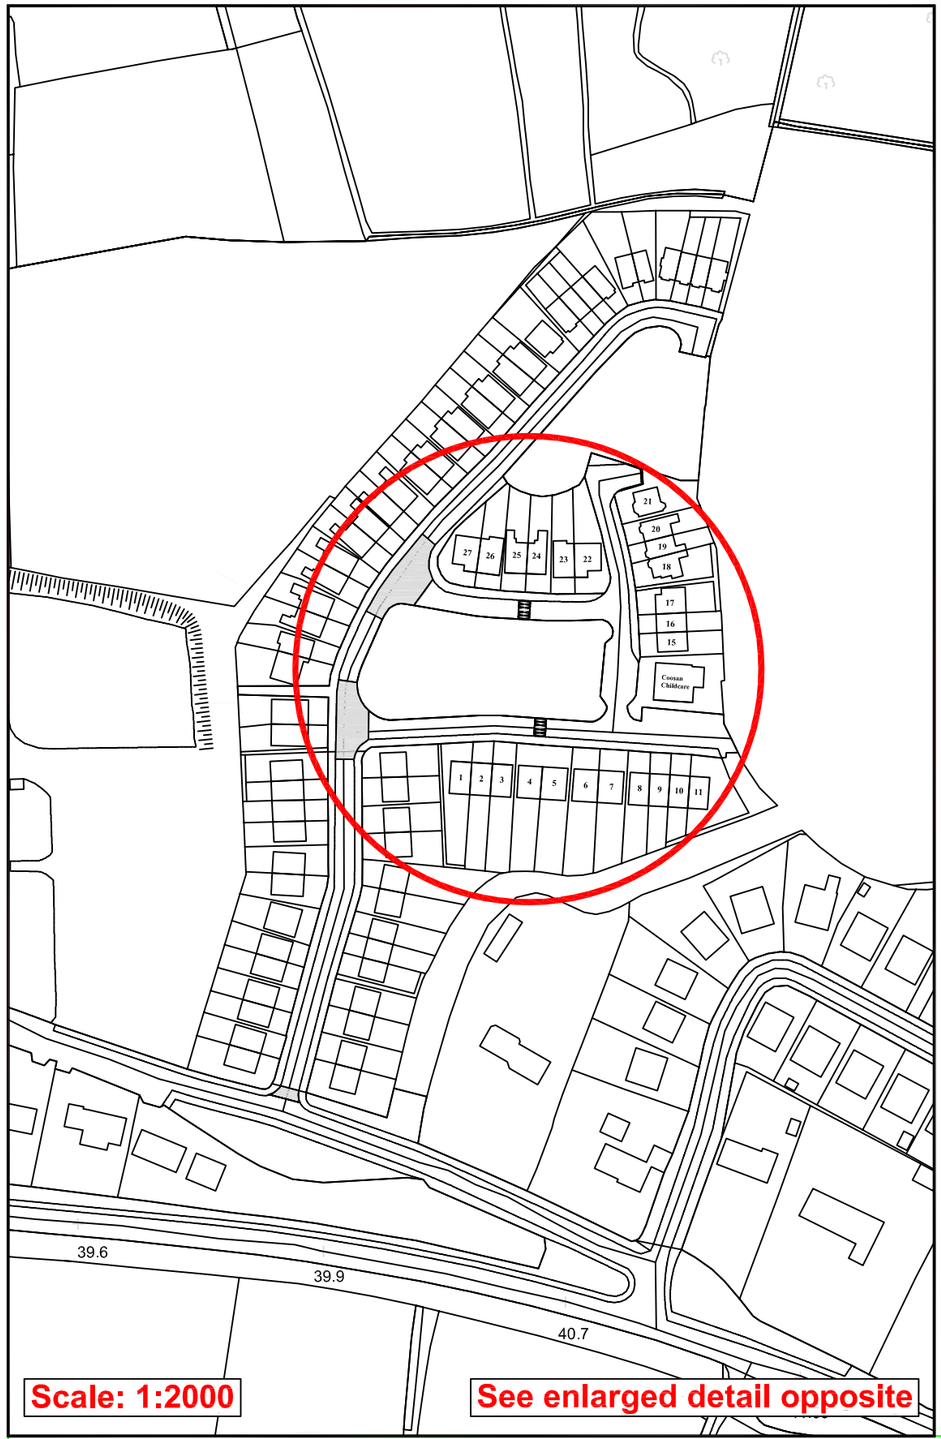

Scale: 1:2000

See enlarged detail opposite

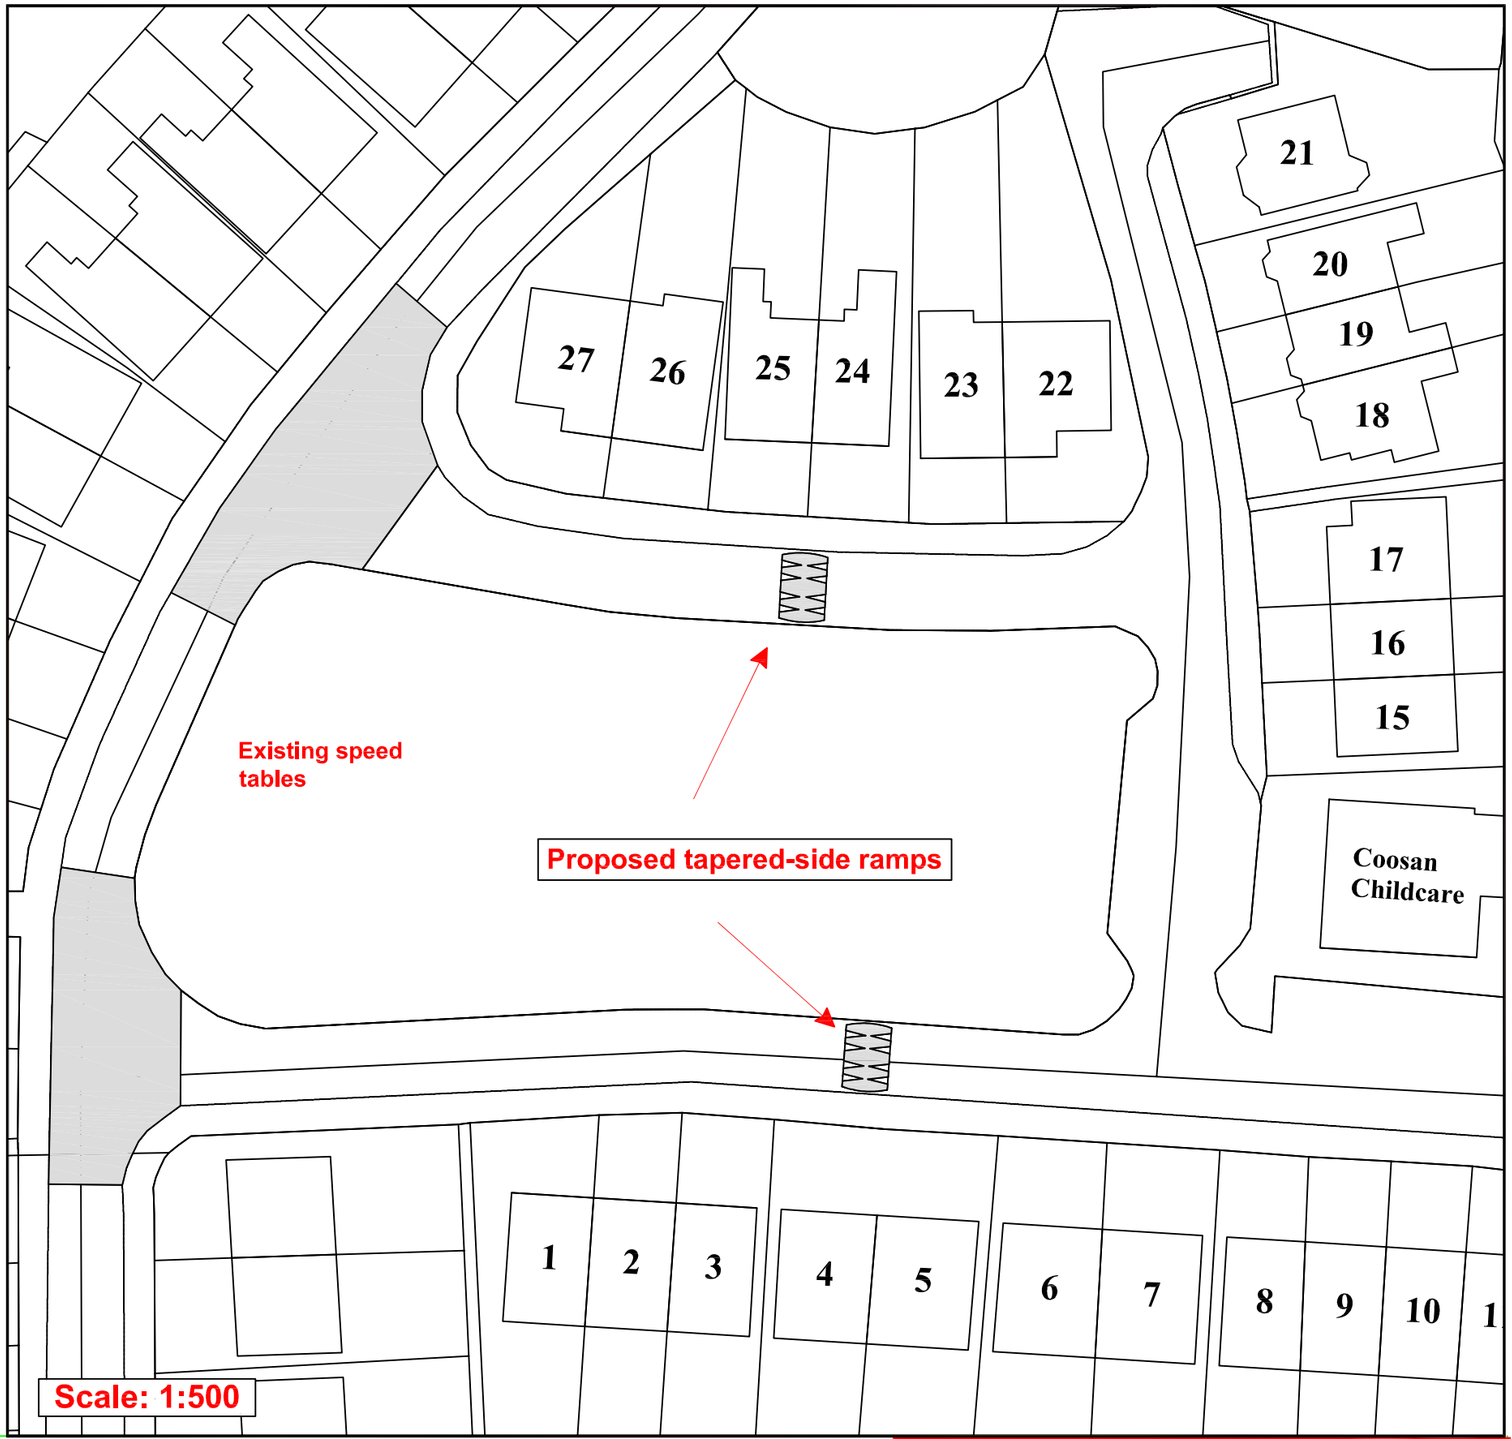

Scale: 1:500

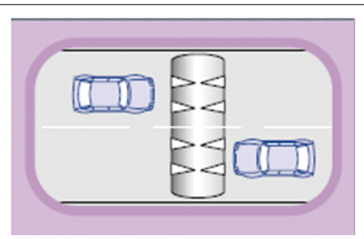

Plan

Tapered-Side Ramp

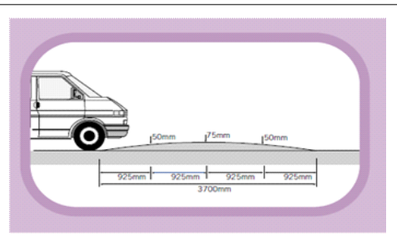

Cross Section

N

REVISION	DESCRIPTION	DATE

SUB-TITLE

Proposed Tapered-Side Ramps Location Maps

WESTMEATH COUNTY COUNCIL

TITLE

Proposed Traffic Calming at Church Hills Crescent, Athlone, Co. Westmeath

SURVEYED	PN	SCALE	as shown
DRAWN	HR	DATE	21-06-16
CHECKED	PN	O.S. REF:	WH 3036A
APPROVED	PN	DATUM	Local

DRAWING NO. TC-01-16

ENGINEERING DEPARTMENT
ATHLONE MUNICIPAL DISTRICT
ATHLONE. TEL 090 644 2100

FILE NAME & DIRECTORY
Church Hills Crescent Ramps
G:\Hazel\Roads\Ramps