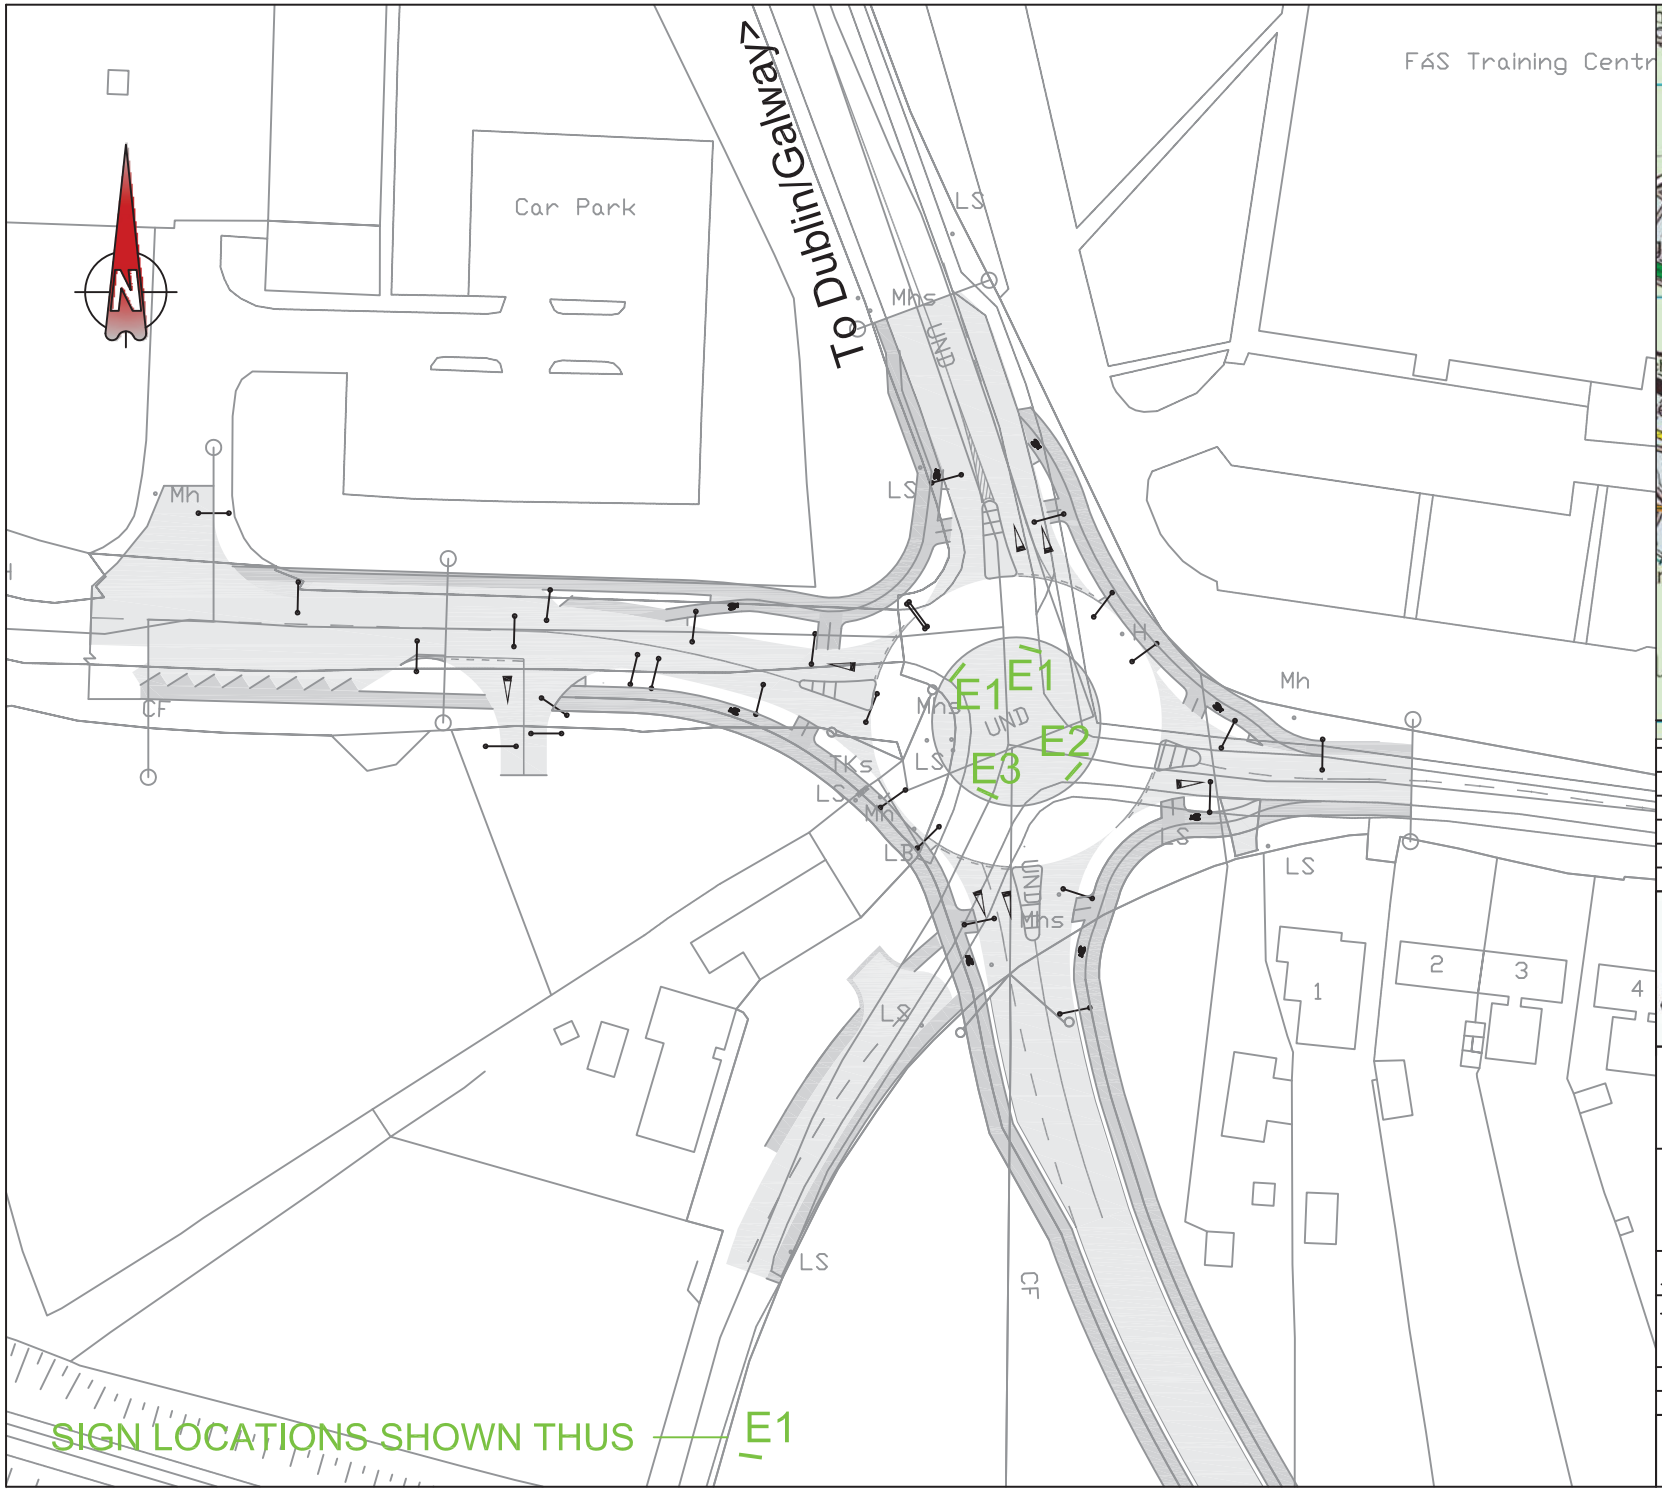

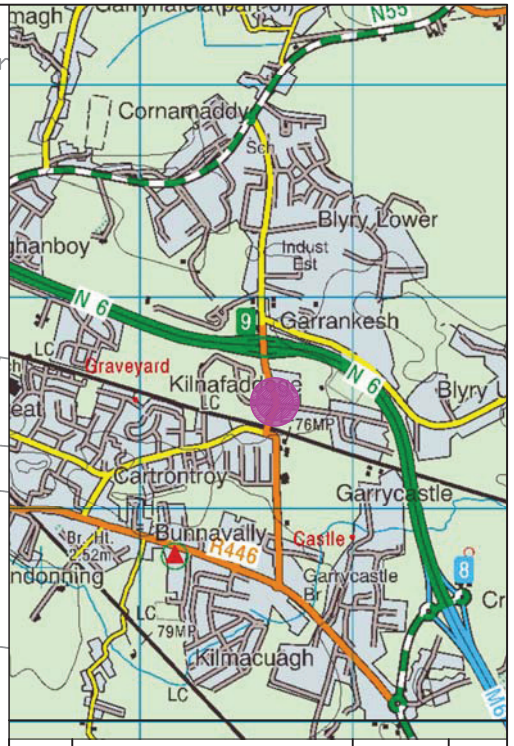

REV.	DESCRIPTION.	DATE.	BY.

WESTMEATH COUNTY COUNCIL

PROJECT:
ROUNDABOUT SPONSORSHIP SCHEME

TITLE:
ALTOWN ROUNDABOUT
ATHLONE

Scale: 1 : 1000 @ A4	**Datum:** MALIN	**Date:** July 2016

Drawing No.	**Stage**	Revision
377_RSS_13_E	PRELIMINARY	0

Surveyed	Drawn	Checked	Approved
	MF	MM	

DESIGN OFFICE,
COUNTY BUILDINGS,
MULLINGAR,
Phone 044 9332000 Web: www.westmeathcoco.ie

FILE NAME AND DIRECTORY
Roundabout Sponsorship Scheme Final10.dwg
P:\ROADS\ROUNDABOUT SPONSORSHIP SCHEME